NO	DATE	REVISIONS	DRN	CHK	ARP	APPROVED :	SCALE:(A3)	DRAWING NAME	REV.
1						CHECKED 2 :	1 / 100	고려대학교 미디어관 STUDIO LIGHTING PLAN	06
2						CHECKED 1 :	DATE: 2018.07	DRAWING NO.	PART NAME
						DRAWN :			

NOTE

STUDIO LIGHTING PLAN

SCALE : 1/100(A3)

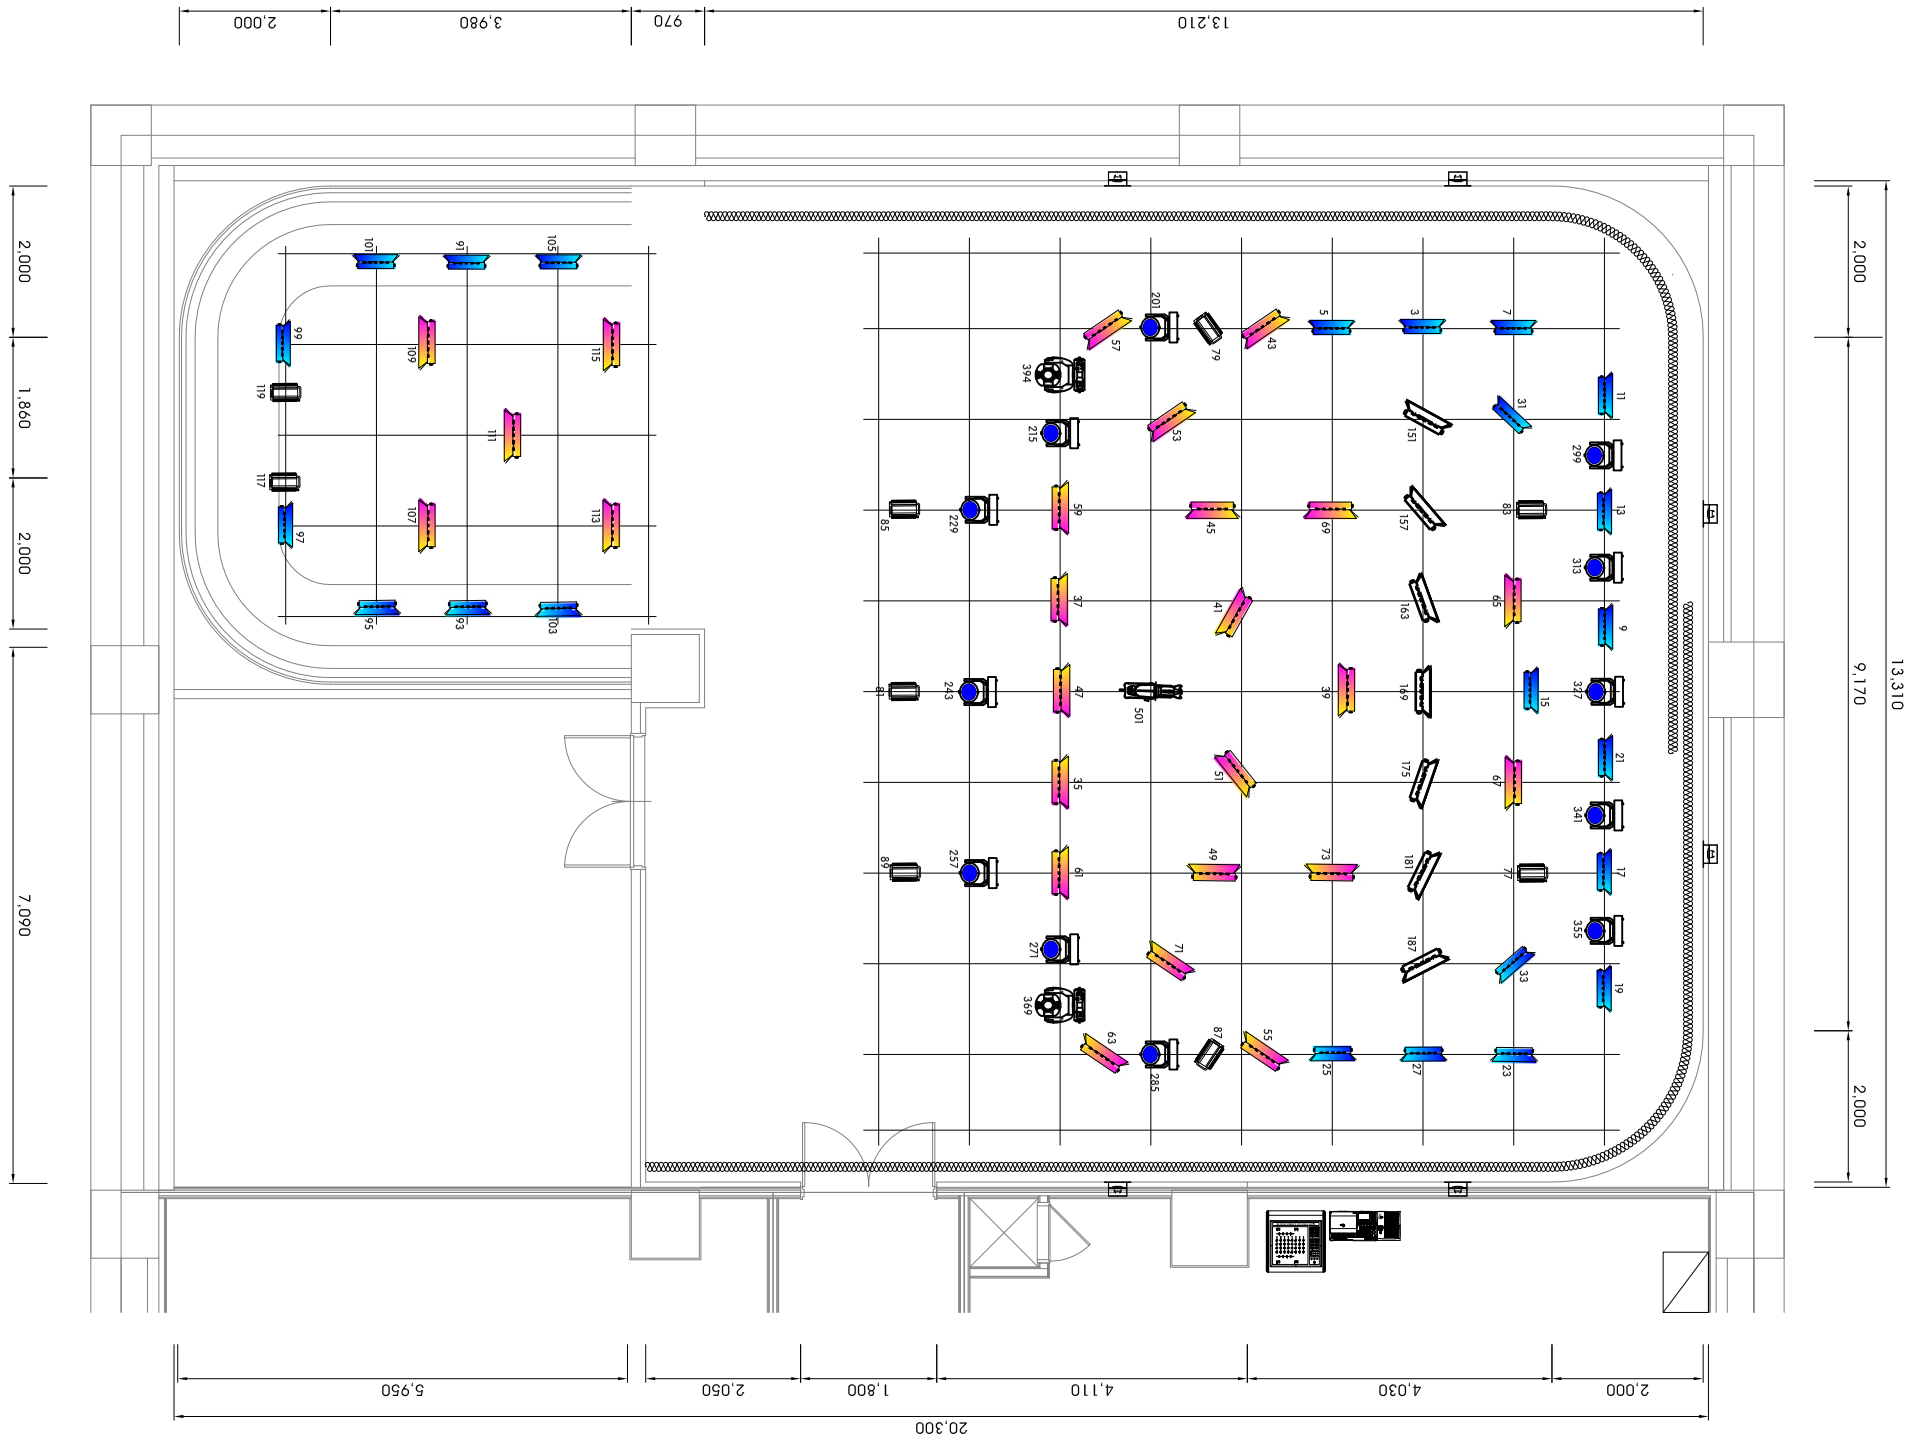

NOTE

SYMBOL	DESCRIPTION	SPECIFICATION	Q'TY
	LED SPOT LIGHT	Rayzr7 / 300W, 3200'K~5600'K, 0~100% DIM	10 SET
	LED PANEL LIGHT	500MK / 120W, 3200'K~5600'K, CRI>97, 0~100% DIM	25 SET
	LED PANEL LIGHT	700MK / 200W, 3200'K~5600'K, CRI>97, 0~100% DIM	25 SET
	LED WASH Z500	Z500 / 500W, RGBW, 19x25W, 0~100% DIM	12 SET
	LED SPOT V3	V3 BSW / 300W, CMY, 0~100% DIM	2 SET
	LED SOFT PANEL 300TW	SOFT 300TW / 300W, R,G,B,W,C,L, 0~100% DIM	7 SET
	LED S4 GOBO 200	LED S4 GOBO / 200W, R,G,B,W, 0~100% DIM	1 SET